Southern Crescent Technical College Henry County Center Building A 2nd Floor

EVACUATION PLAN

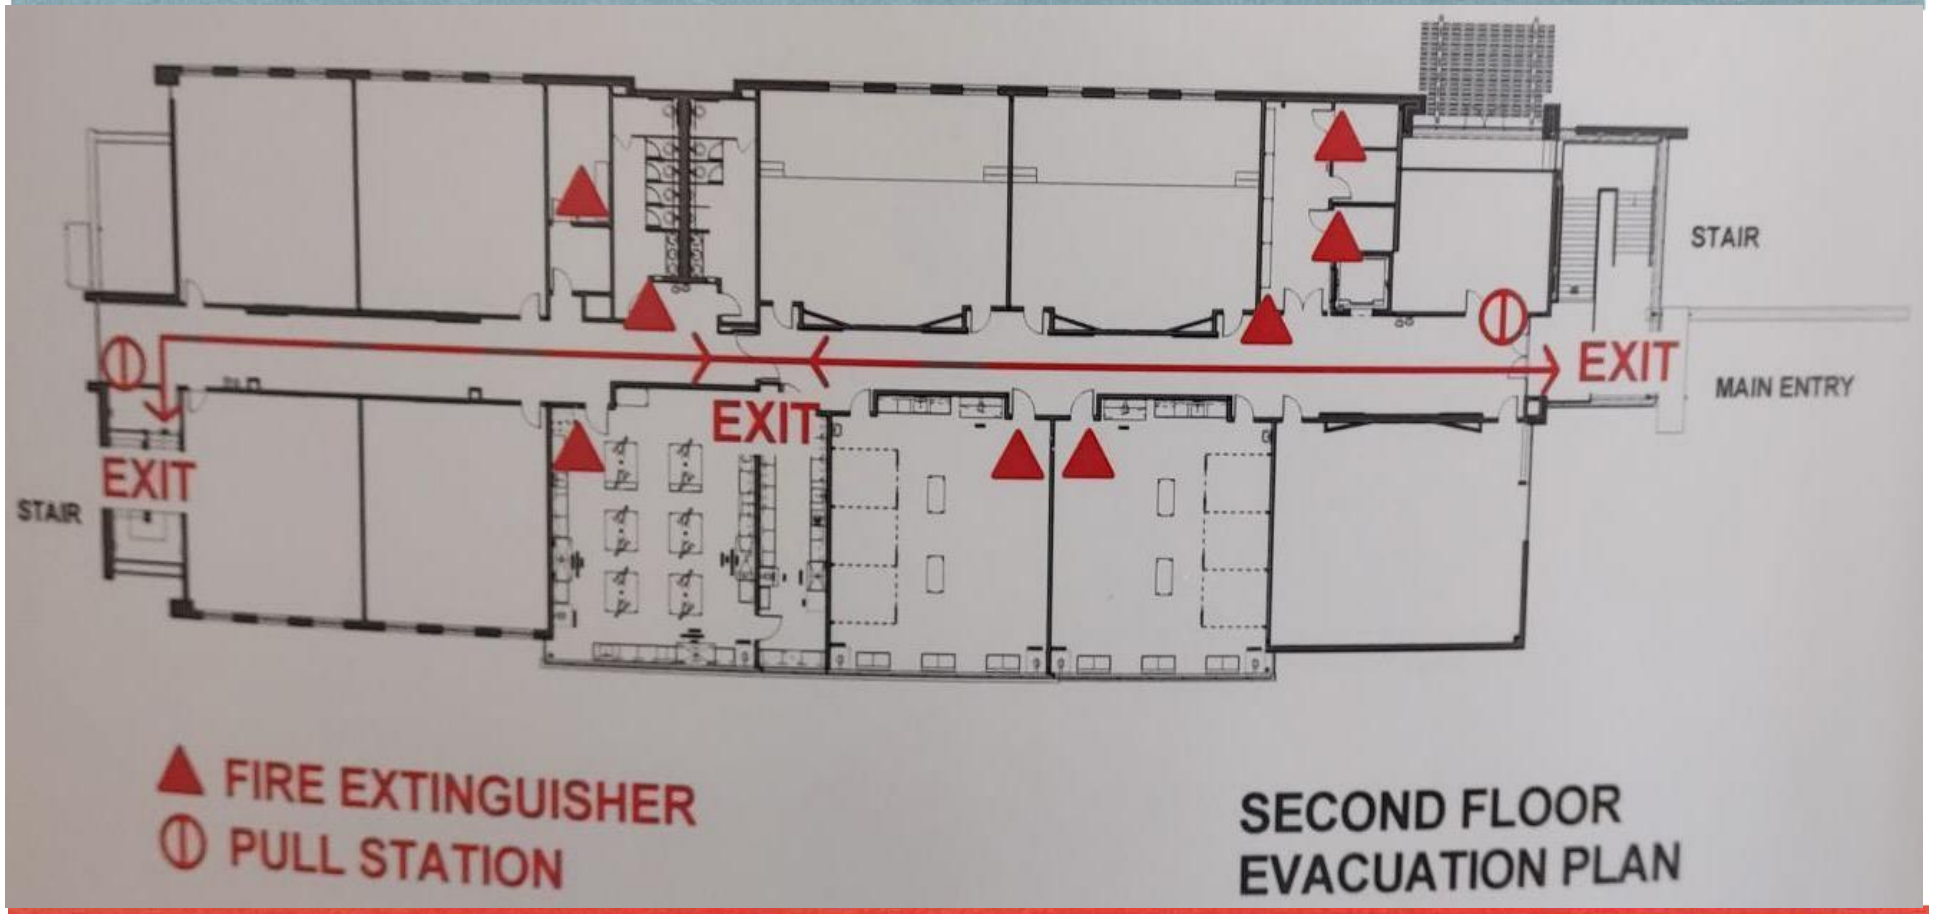

In Case of Fire, Use Stairs. Do Not Use Elevator